© Copyright all rights reserved.

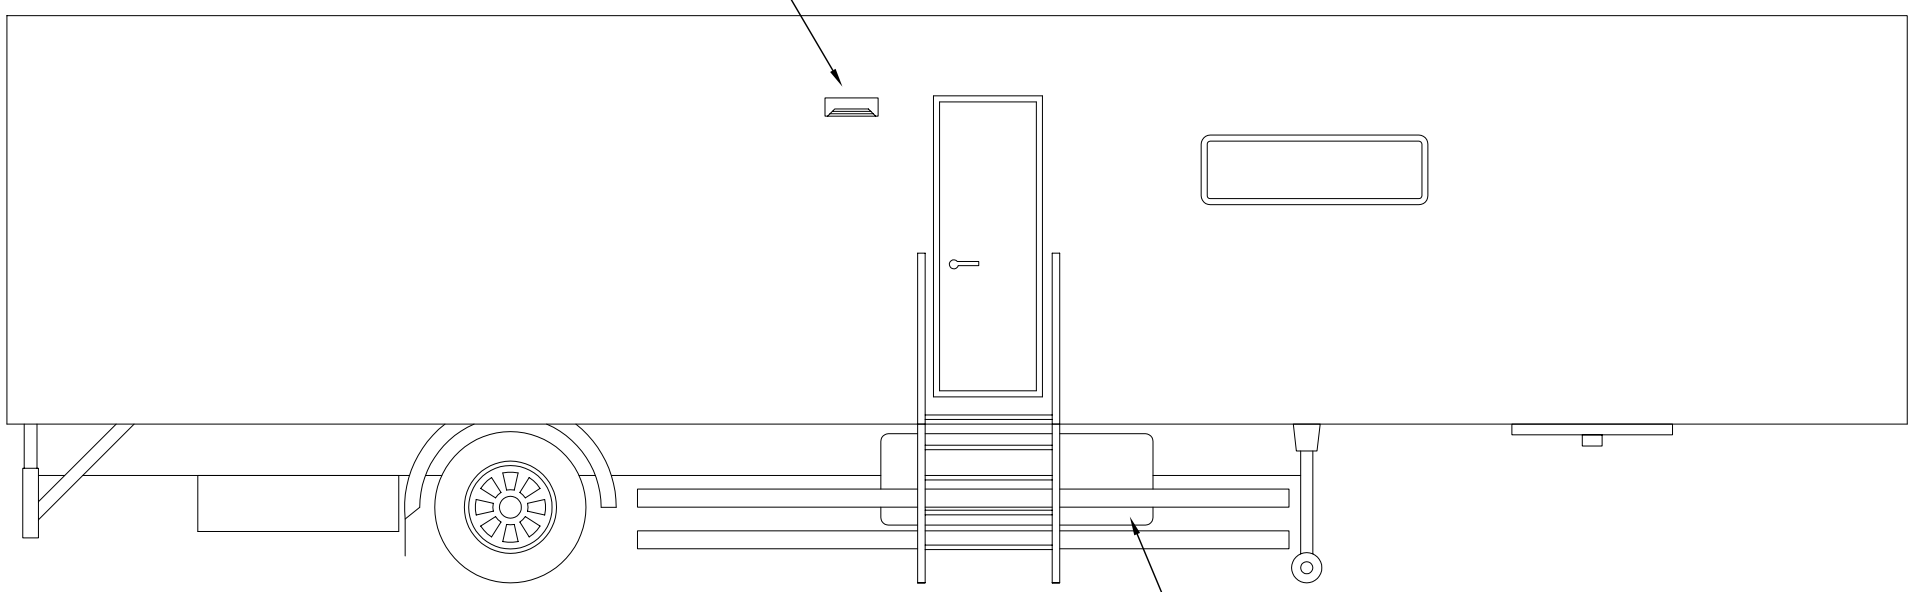


**SIDE ELEVATION**

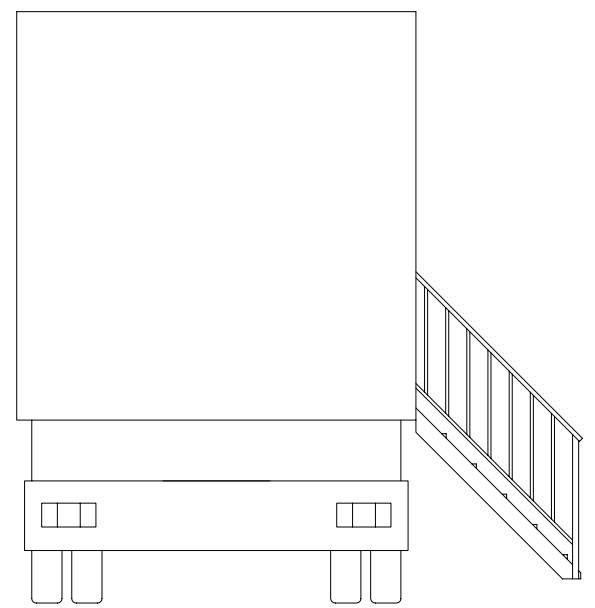

**BACK ELEVATION**

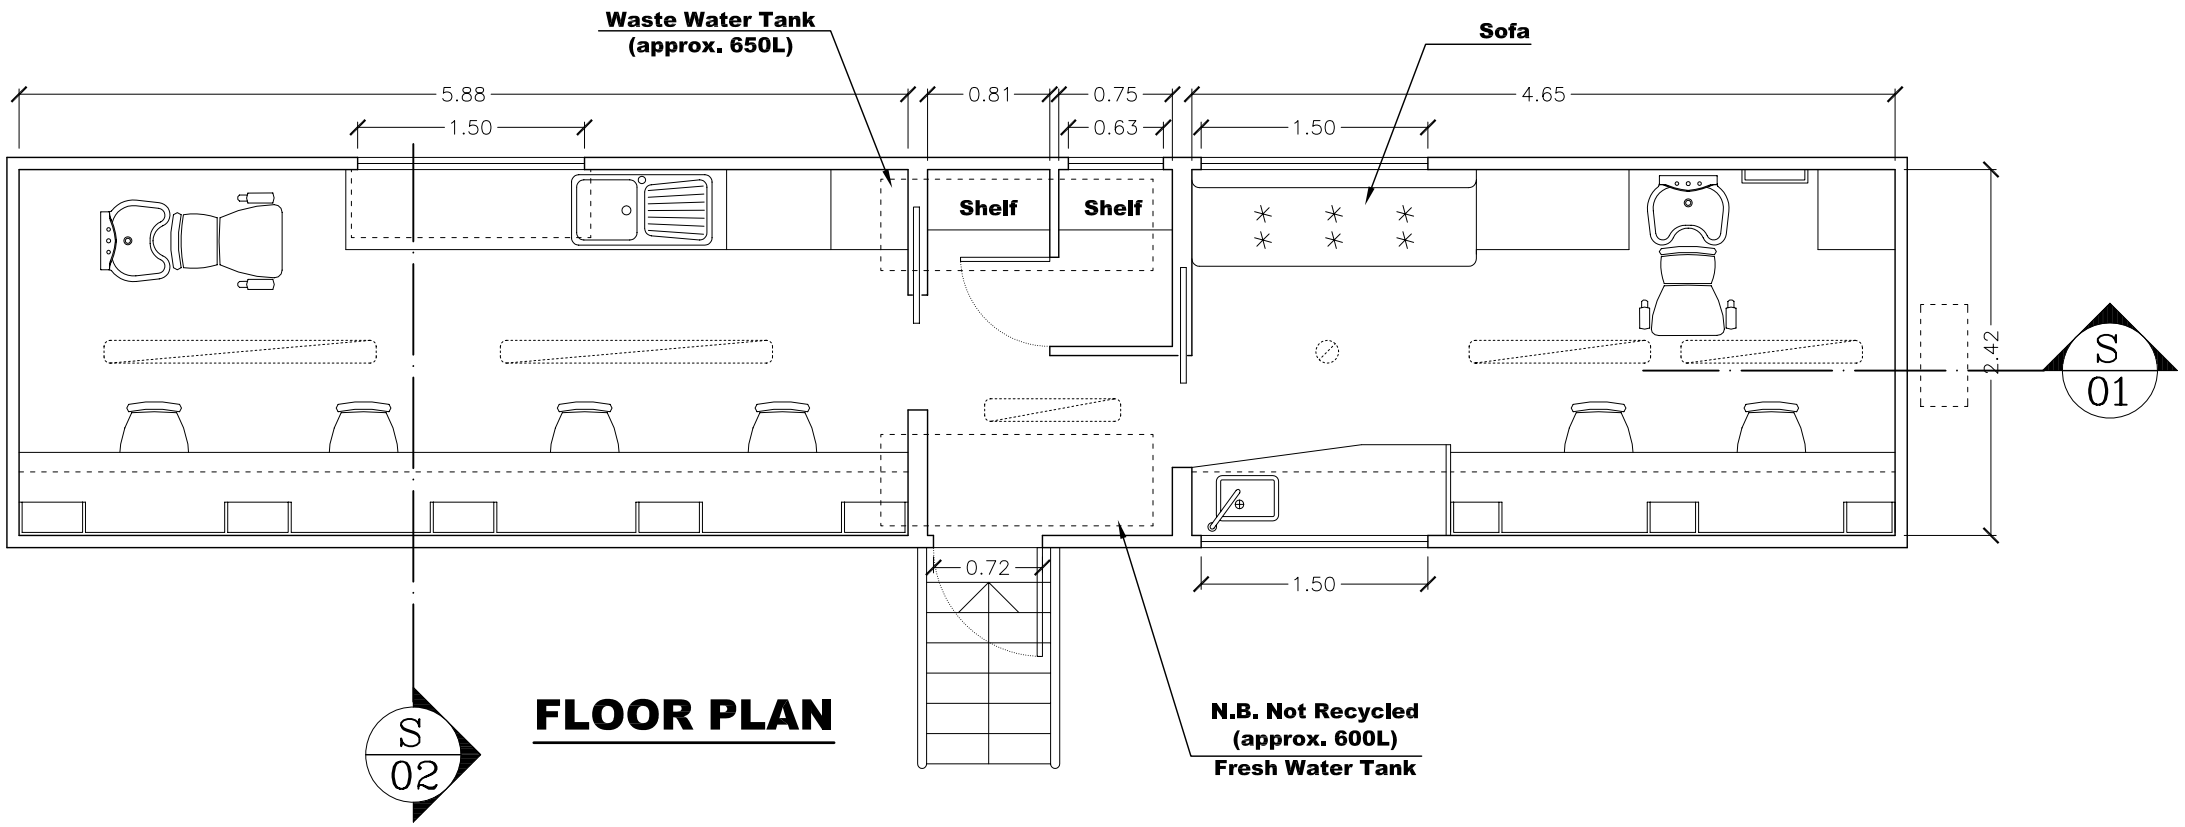


**FLOOR PLAN**

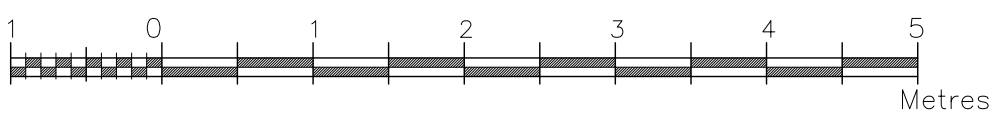


Scale 1:50

| RevNo | Revision note | Date | Signature | Checked |
|---|---|---|---|---|
| | | | | |

# MOBILE MAKE-UP / HAIR DRESSING TRAILER-C

## PLAN & ELEVATIONS

| Drawn by | Date | Scale | Sheet | Filename | |
|---|---|---|---|---|---|
| R. S. | 09 JUL 2010 | 1:50 | 001 | GOD/2009/023 | GOD/2009/023/MUHD |